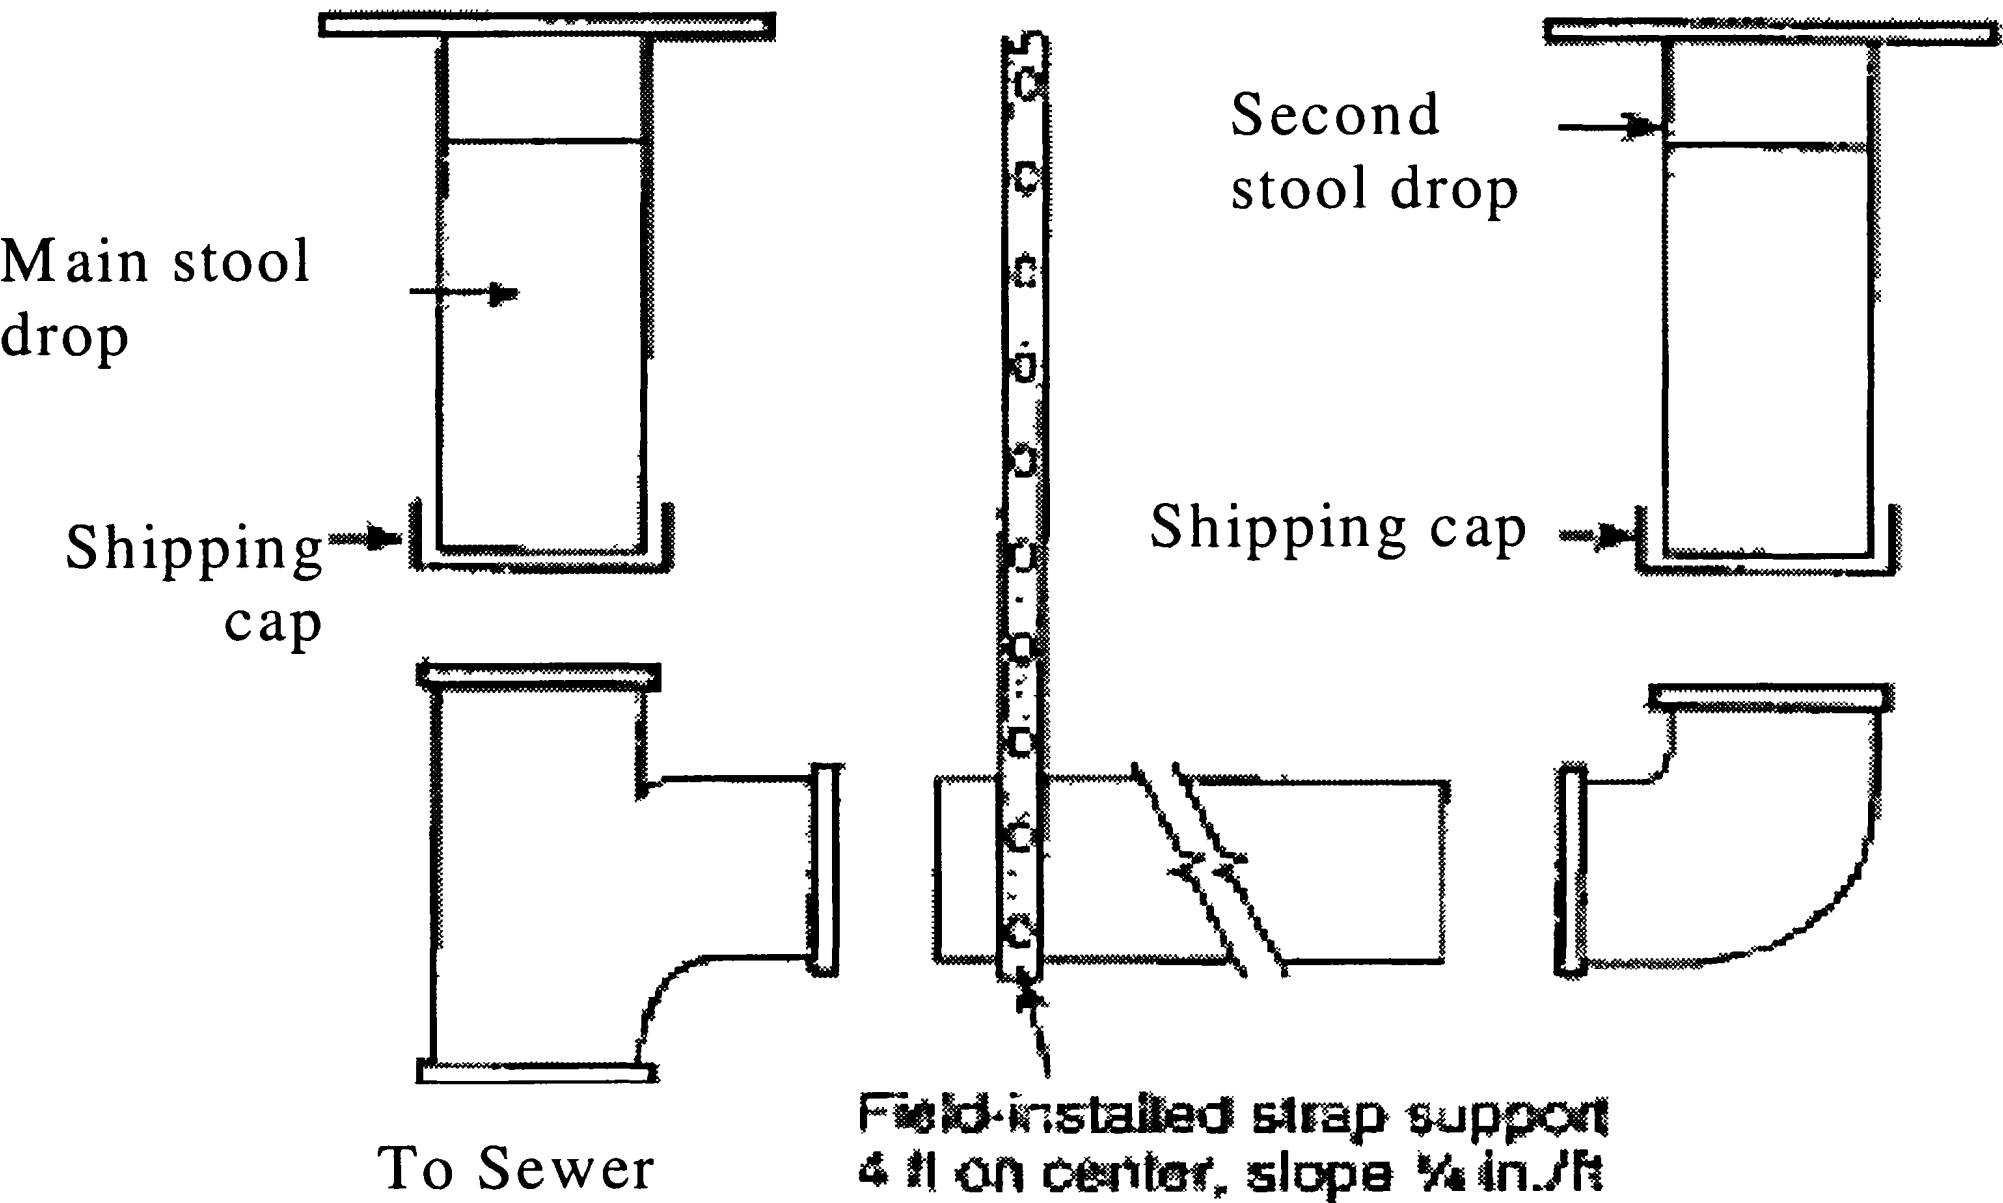Figure A to § 3285.604 Drain Pipe Slope and Connections.