FIGURE 13
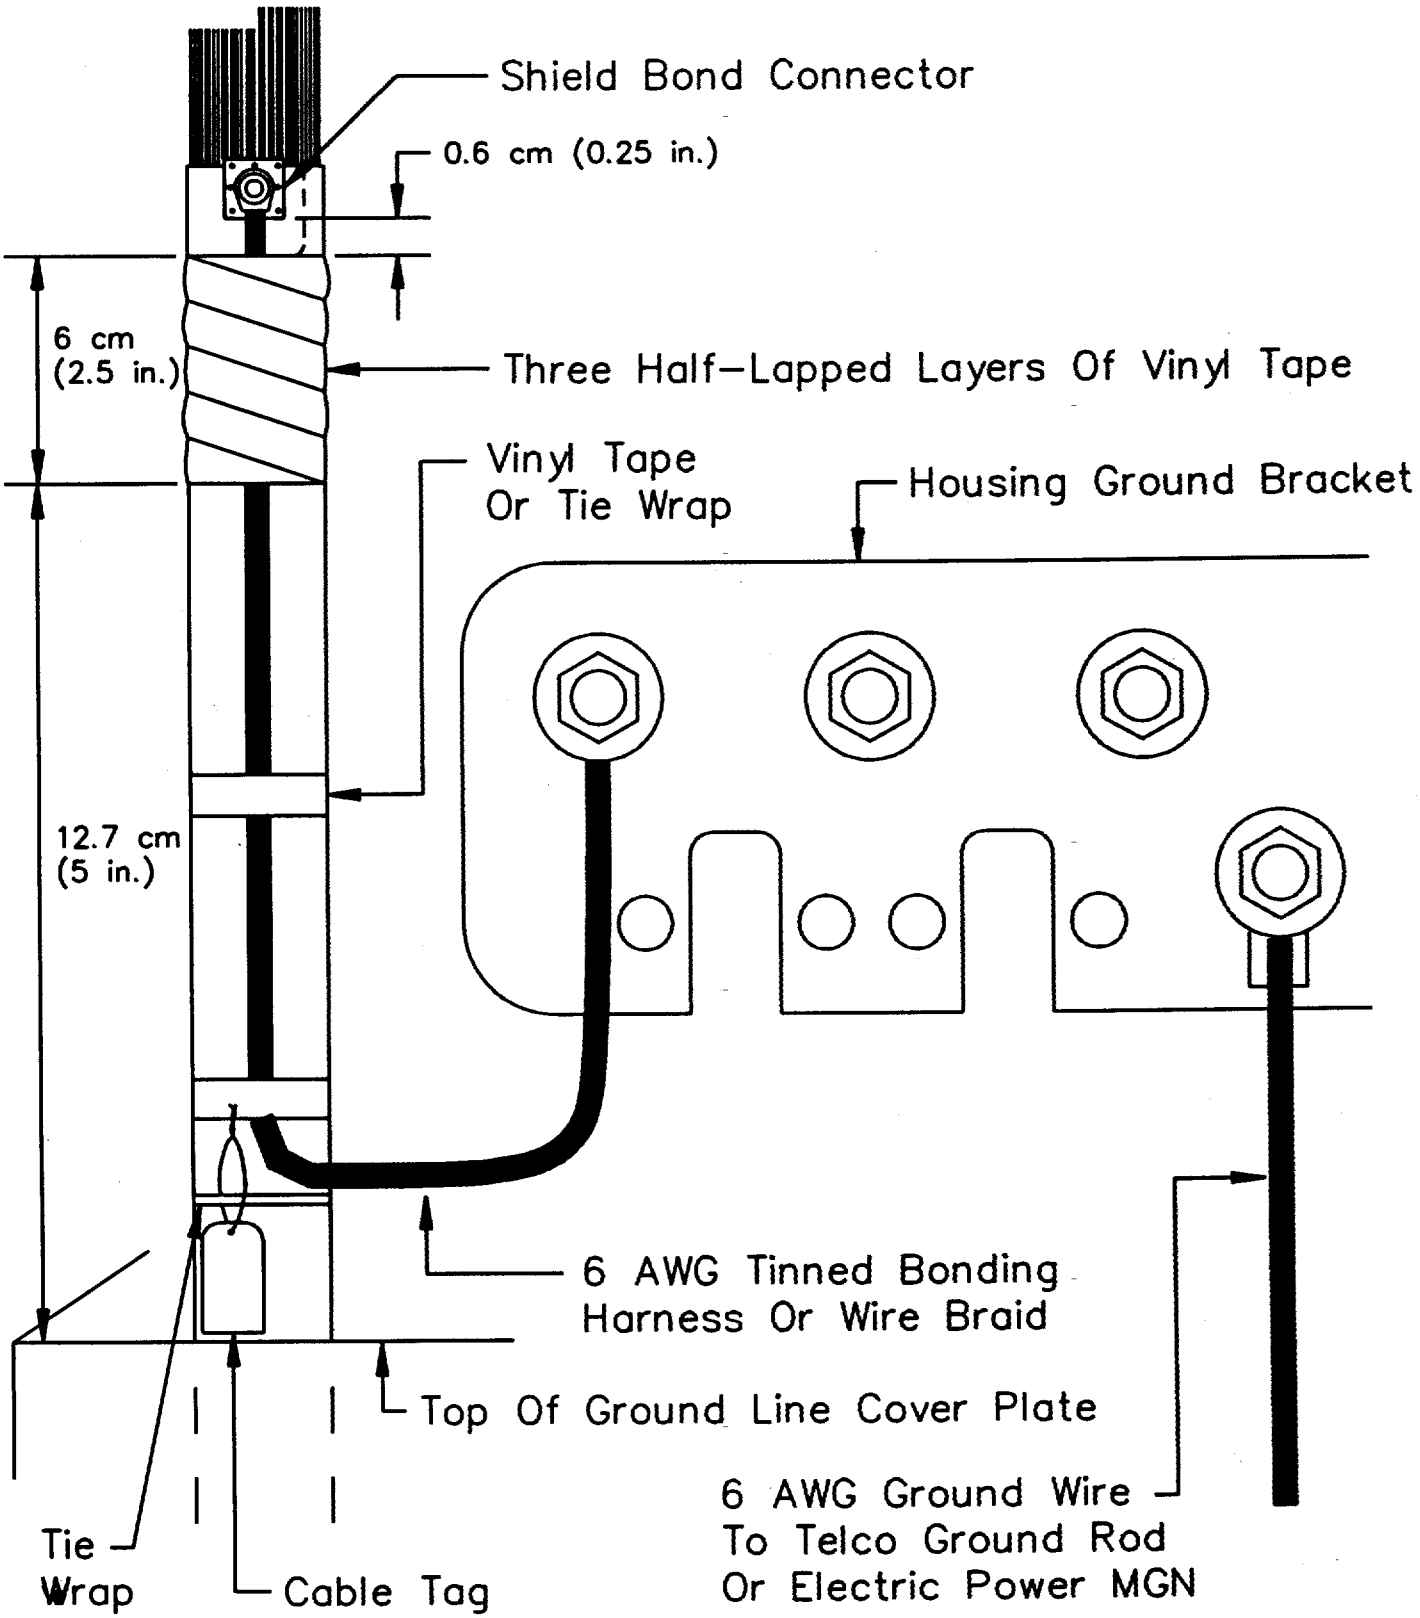
BONDING AND GROUNDING CABLES INSIDE PEDESTALS