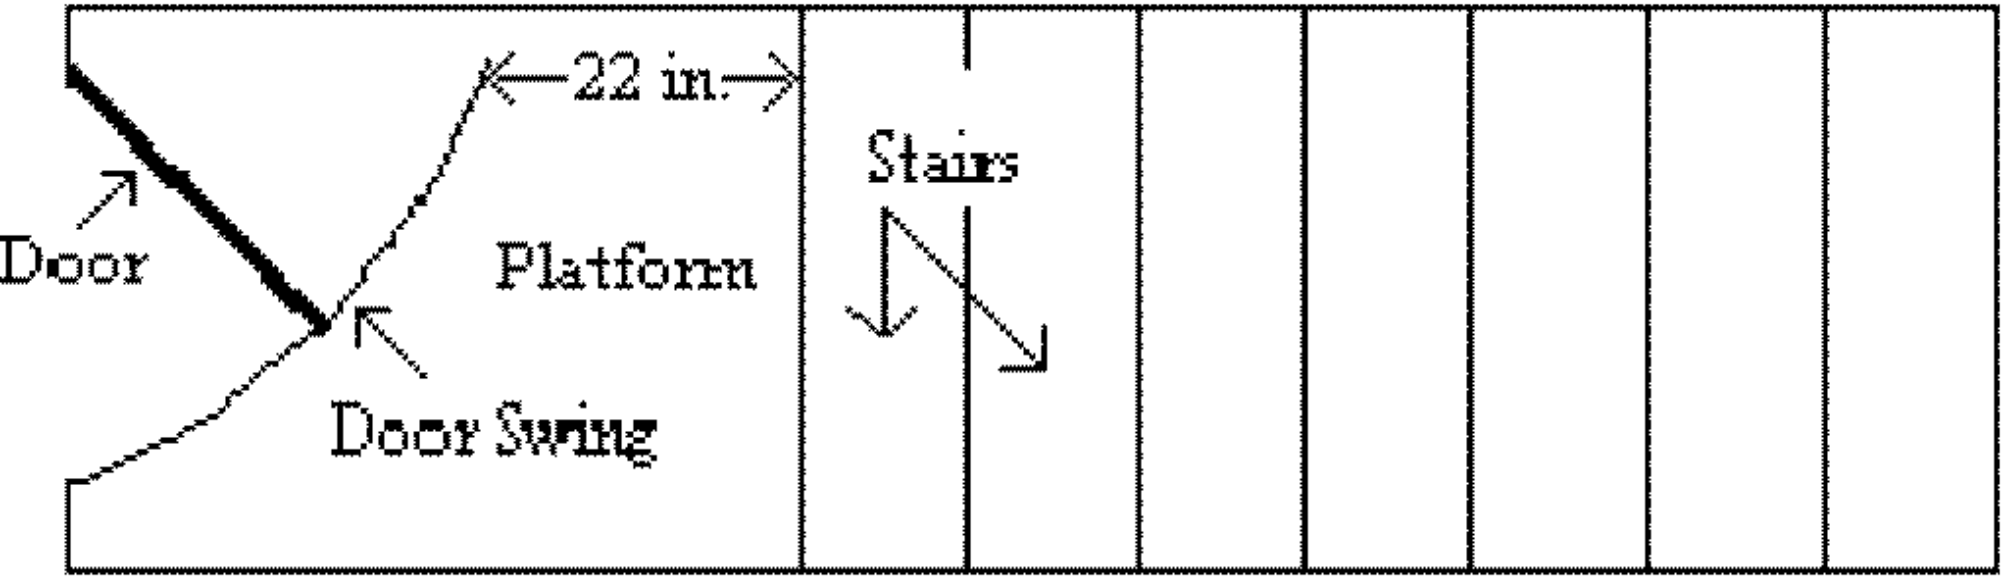

Figure D-7 -- Door or Gate Opening on Stairway