FIGURE 19
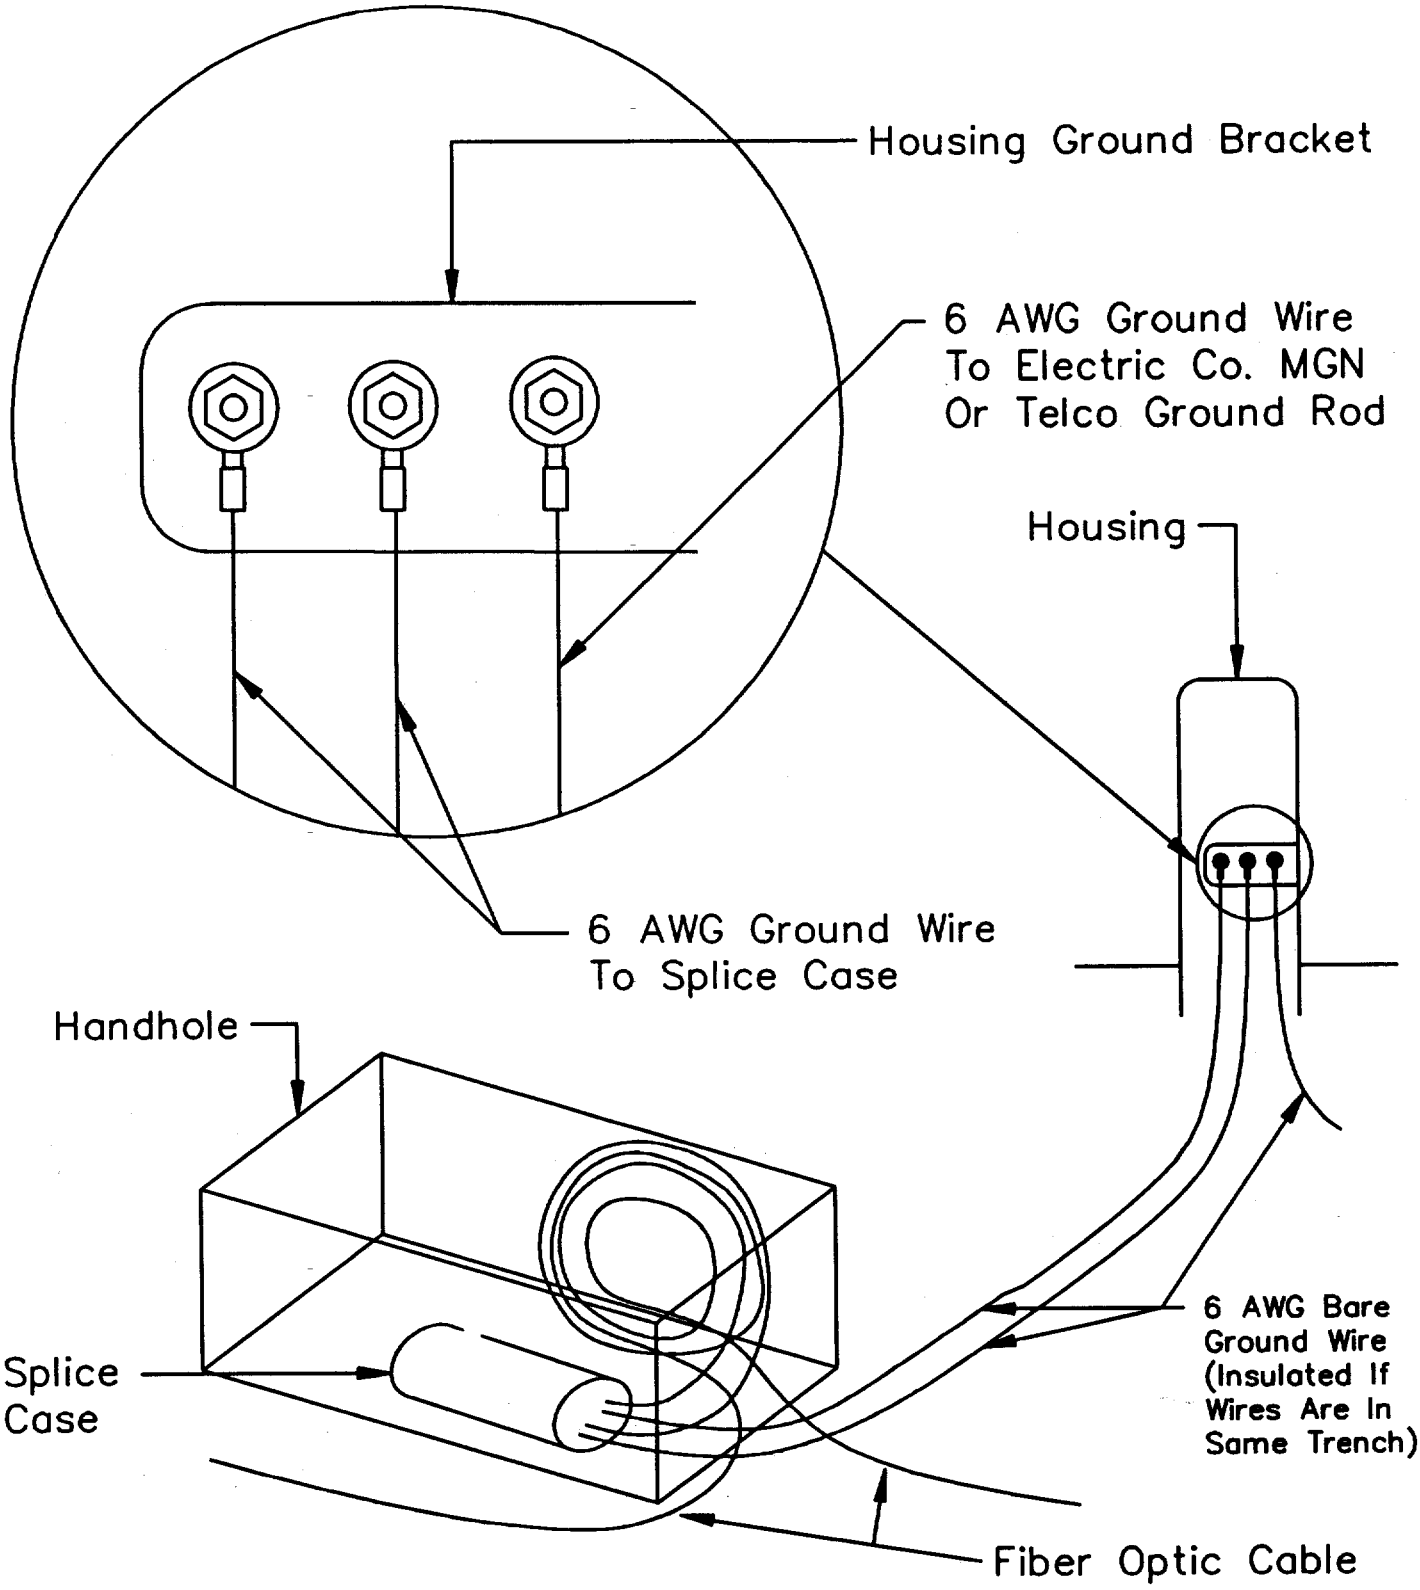
BONDING AND GROUNDING BURIED FIBER OPTIC SPLICES