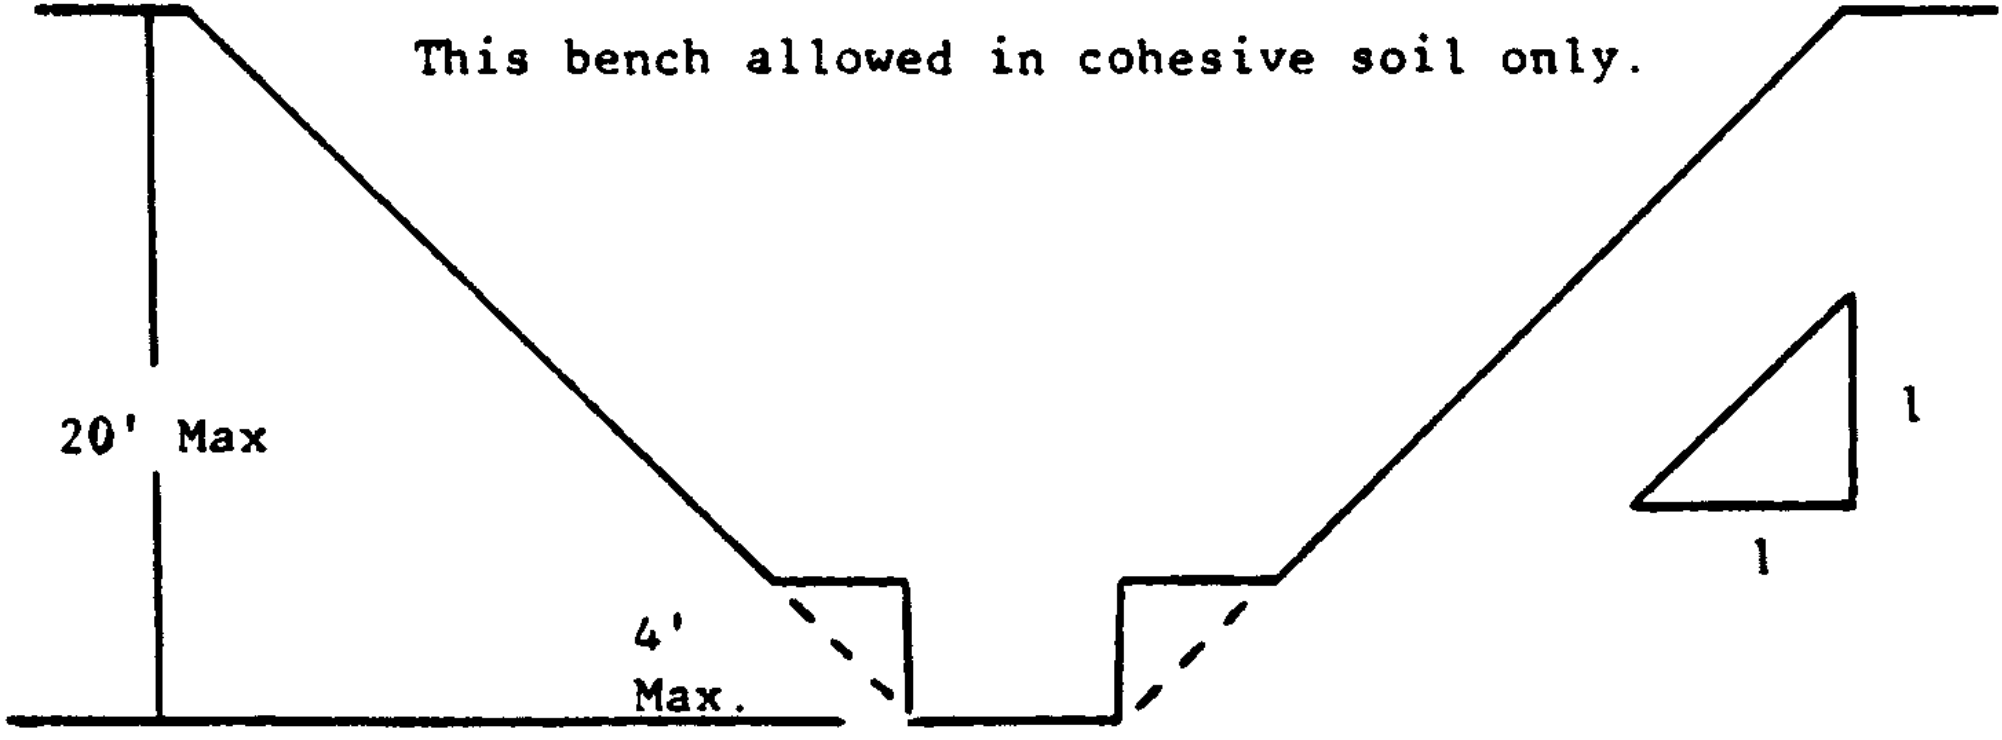
This bench allowed in cohesive soil only.
20' Max
4'
Max.
1
1