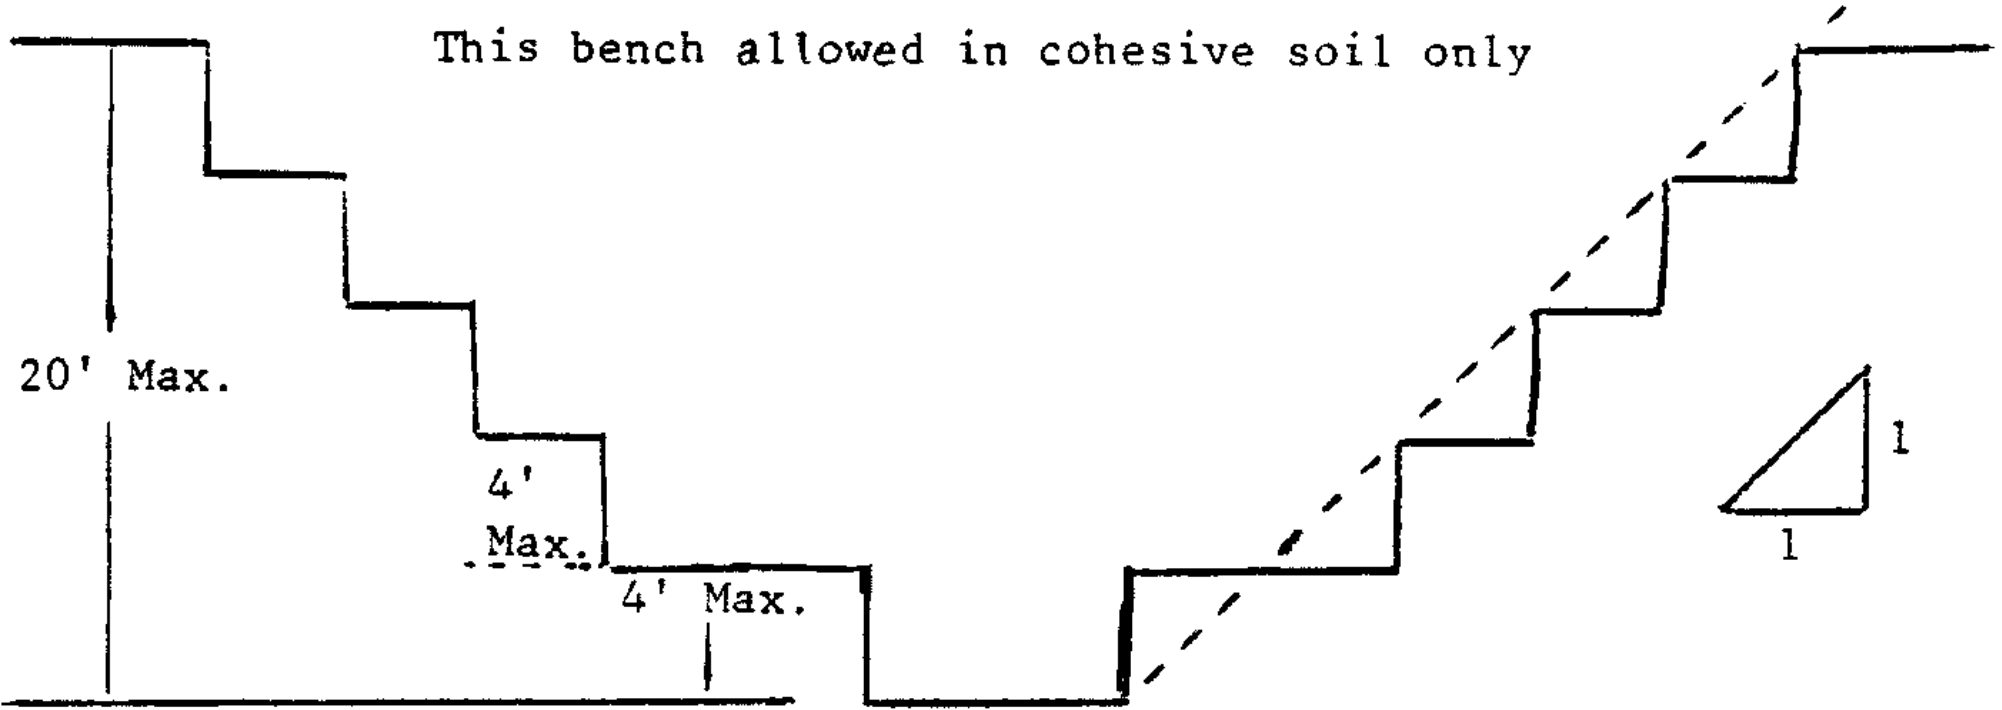
This bench allowed in cohesive soil only
20' Max.
4'
Max.
4' Max.
1
1