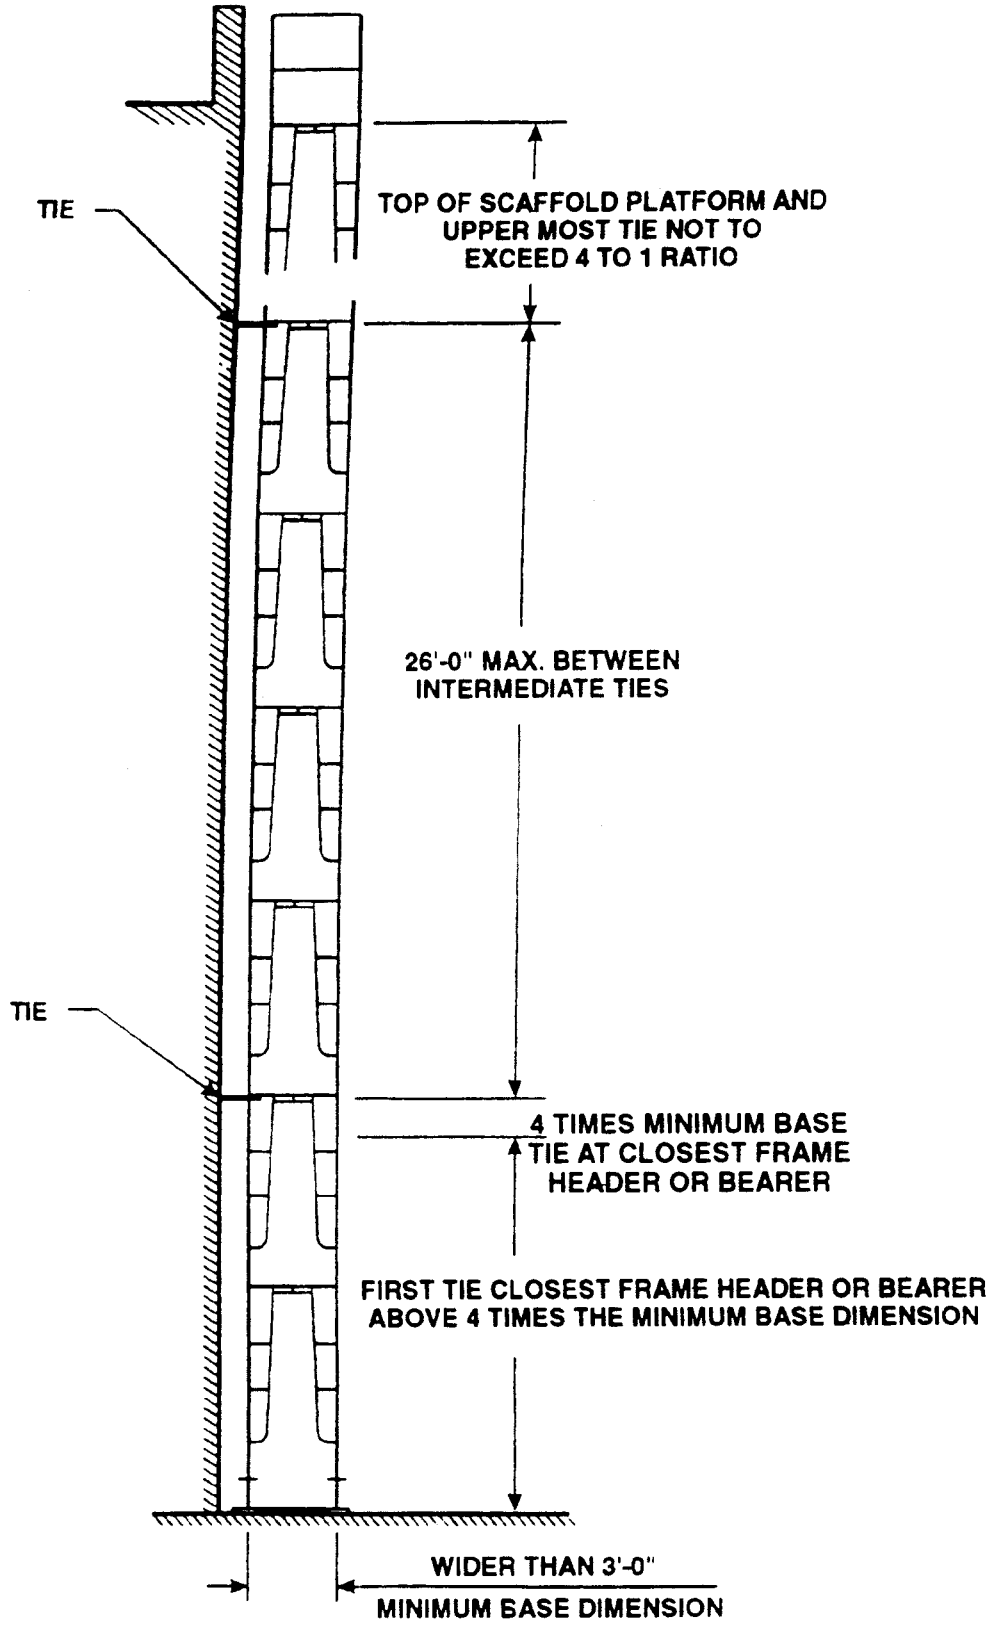MAXIMUM VERTICAL TIE SPACING
WIDER THAN 3'-0" BASES