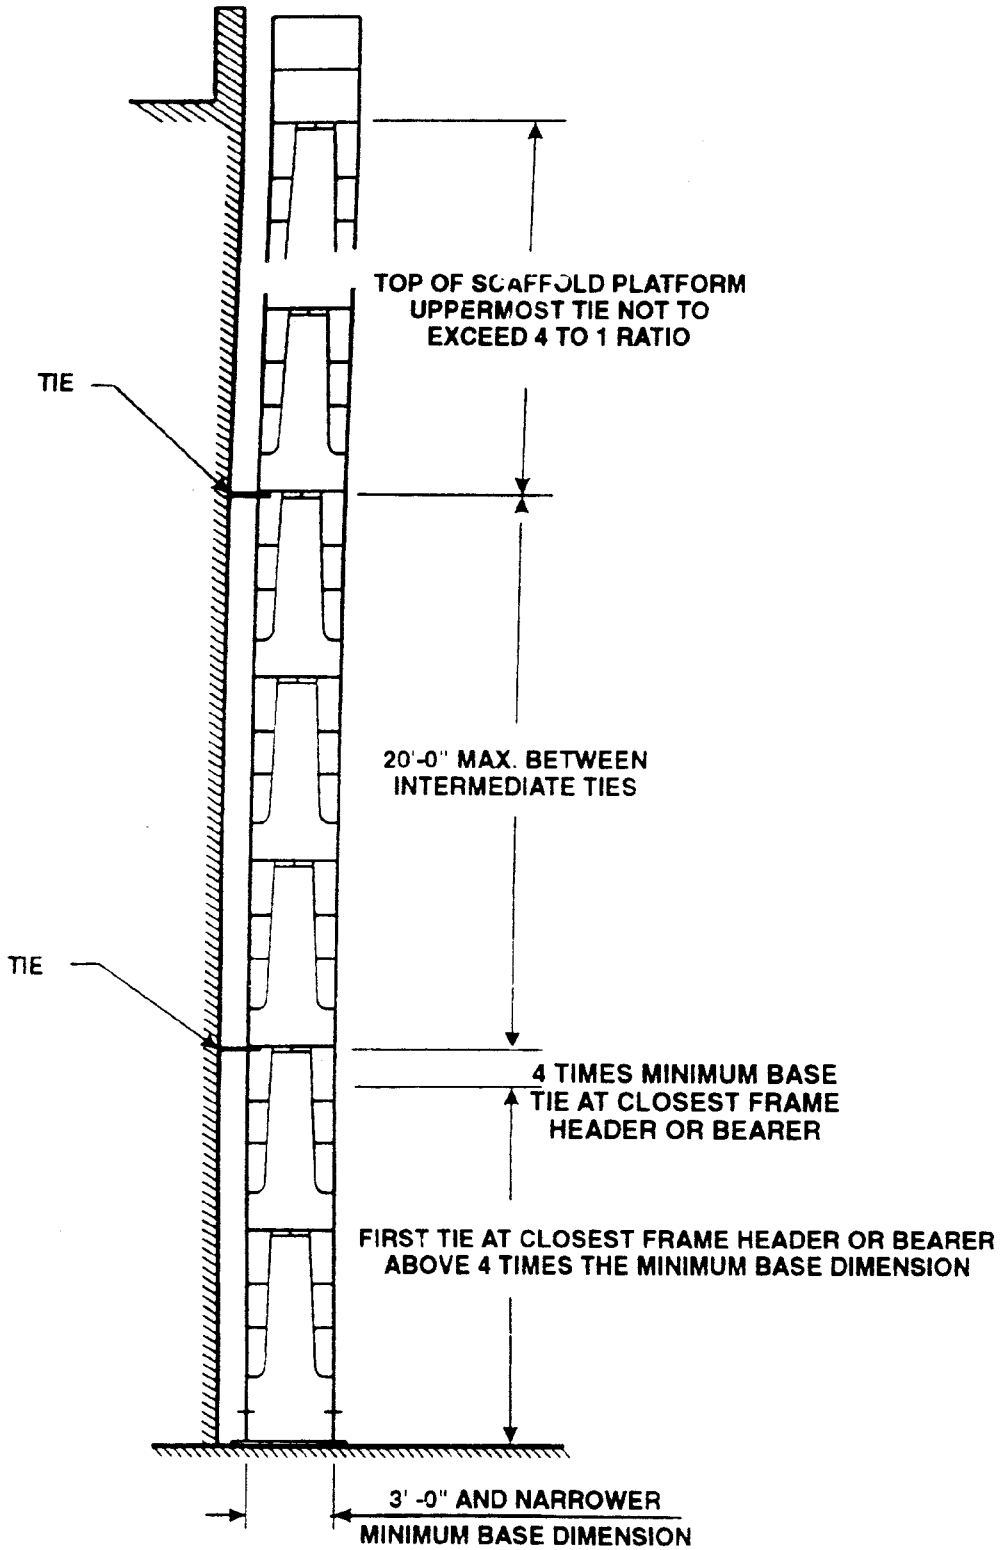MAXIMUM VERTICAL TIE SPACING
3'- 0" AND NARROWER BASES